Amended Supplemental Plat of McPherson

Scale 240 feet to one inch

Joshua Leonard Surveyor

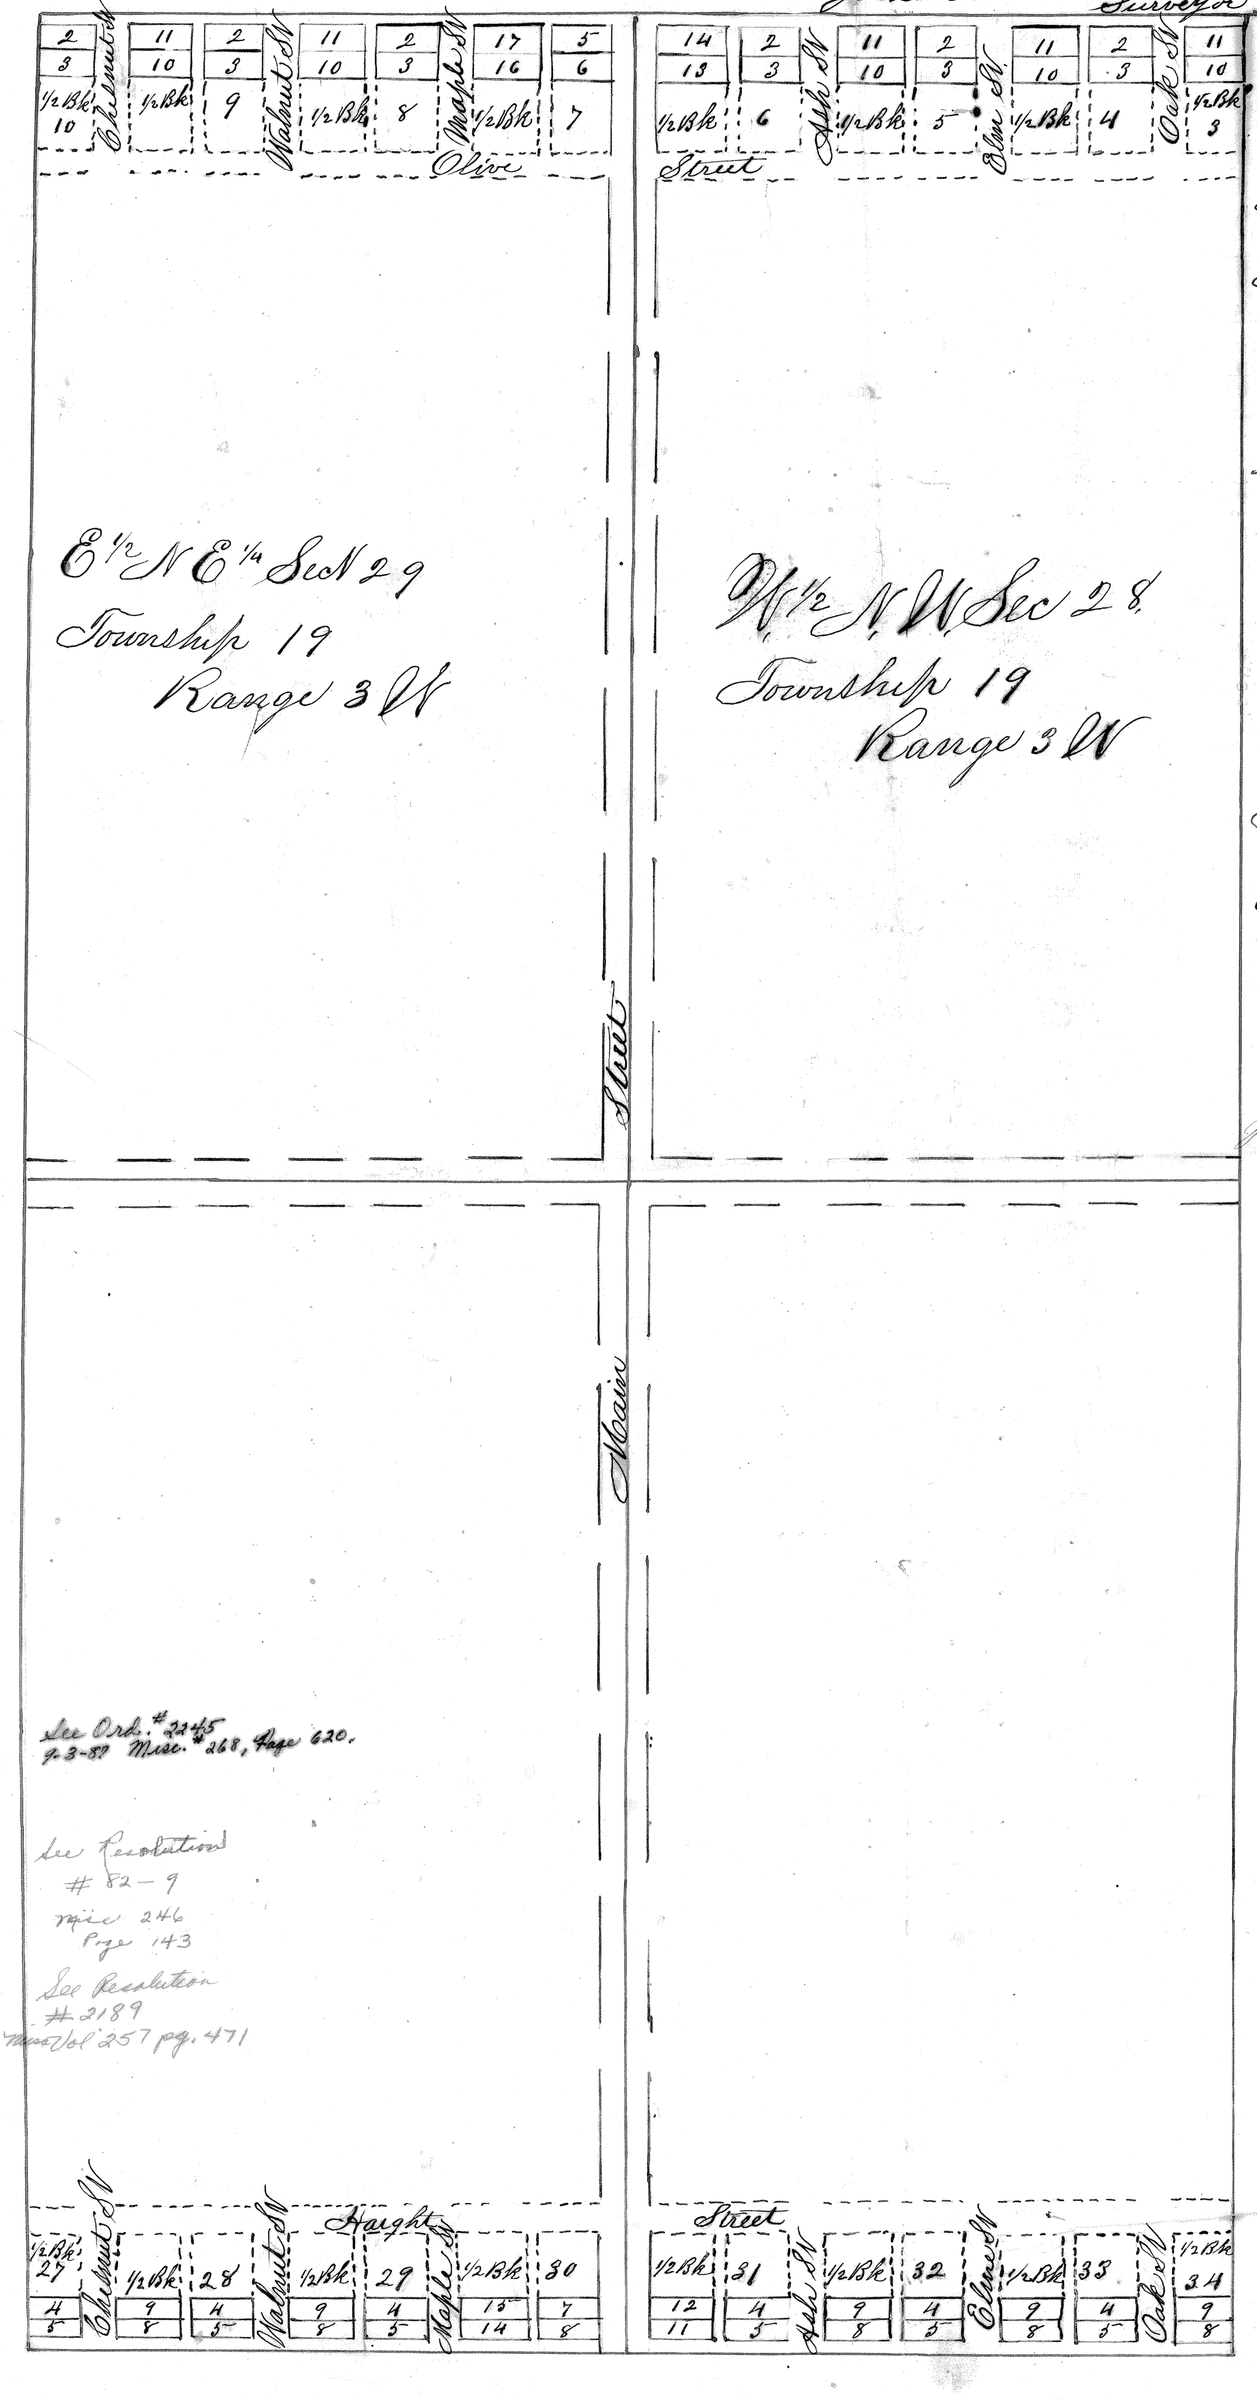

E½ N E¼ Sec N 29
Township 19
Range 3 W

W½ N W Sec 28
Township 19
Range 3 W

See Ord. #2245
9-3-89 Misc. #268, Page 620.

See Resolution
#82-9
Misc 246
Page 143

See Resolution
#2189
Misc Vol 257 pg. 471

The Amended Supplemental Plat of The City of McPherson Kansas showing the lots in the original Town site of McPherson not included in the Plat of the original survey
The Lots in ½ Bk. 3-4-5-6-7-8-9-& 10 are 61 feet wide
Lots 4 & 5 in ½ Bk. 27. lots 4-5-8 & 9 in ½ Bk. 28. Lots 4-5-8 & 9 in ½ Bk. 29 Lots 7-8-14 & 15 in ½ Bk. 30. Lots 4-5-11 & 12. in ½ Bk 31 Lots 4-5-8 & 9 in ½ Bk. 32. Lots 4-5-8 & 9 in ½ Bk 33. Lots 8 & 9 in ½ Bk 34. are fifty feet wide

We hereby certify that the annexed plat is in accordance with the Survey of Joshua Leonard made May 10th 1883

attest
D C Welch
city clerk

John W Hill
G. L. McCourt

In Witness of the execution of the Plat The McPherson Town Company has caused its President John W Hill, to hereto subscribe his name and affix the seal of said Town Company. And the Mayor of the City of McPherson G. L. McCourt, has hereto subscribed his name and affixed the seal of said City this 27th day of July 1883

John W. Hill
President of the McPherson Town Co.

attest
D C Welch
city clerk

G. L. McCourt
Mayor

27 July
3 9⁰⁰ B plat
Book
3⁰⁰ James B Darrah