The Mound Town Company the owners of the within Town site of Mound Ridge hereby declares through its authorized officers that the Streets Avenues-Alleys and high ways in the within plat are hereby declared open and free to public use the Mound Town Company

Attest
Charles E. Randall
Secretary of
Mound Town Company
State of Kansas Harvey County

D. P. Jones
Resd

Be it remembered that on this 13 day of July 1886 before me the undersigned a Notary in and the County "State aforesaid came D. P. Jones President of the Mound Town Company who is personally known to be the same person who executed the within instrument and acknowledged the execution of same
In Witness whereof I have hereunto set my hand and seal this 13 day of June 1886
Commission exp. May 20-189 H. F. Boeve Not Public

Mound Ridge.

1886 16 11 30 July 1 Plats 40
13, A. Allison

Scale 1 inch 150 feet
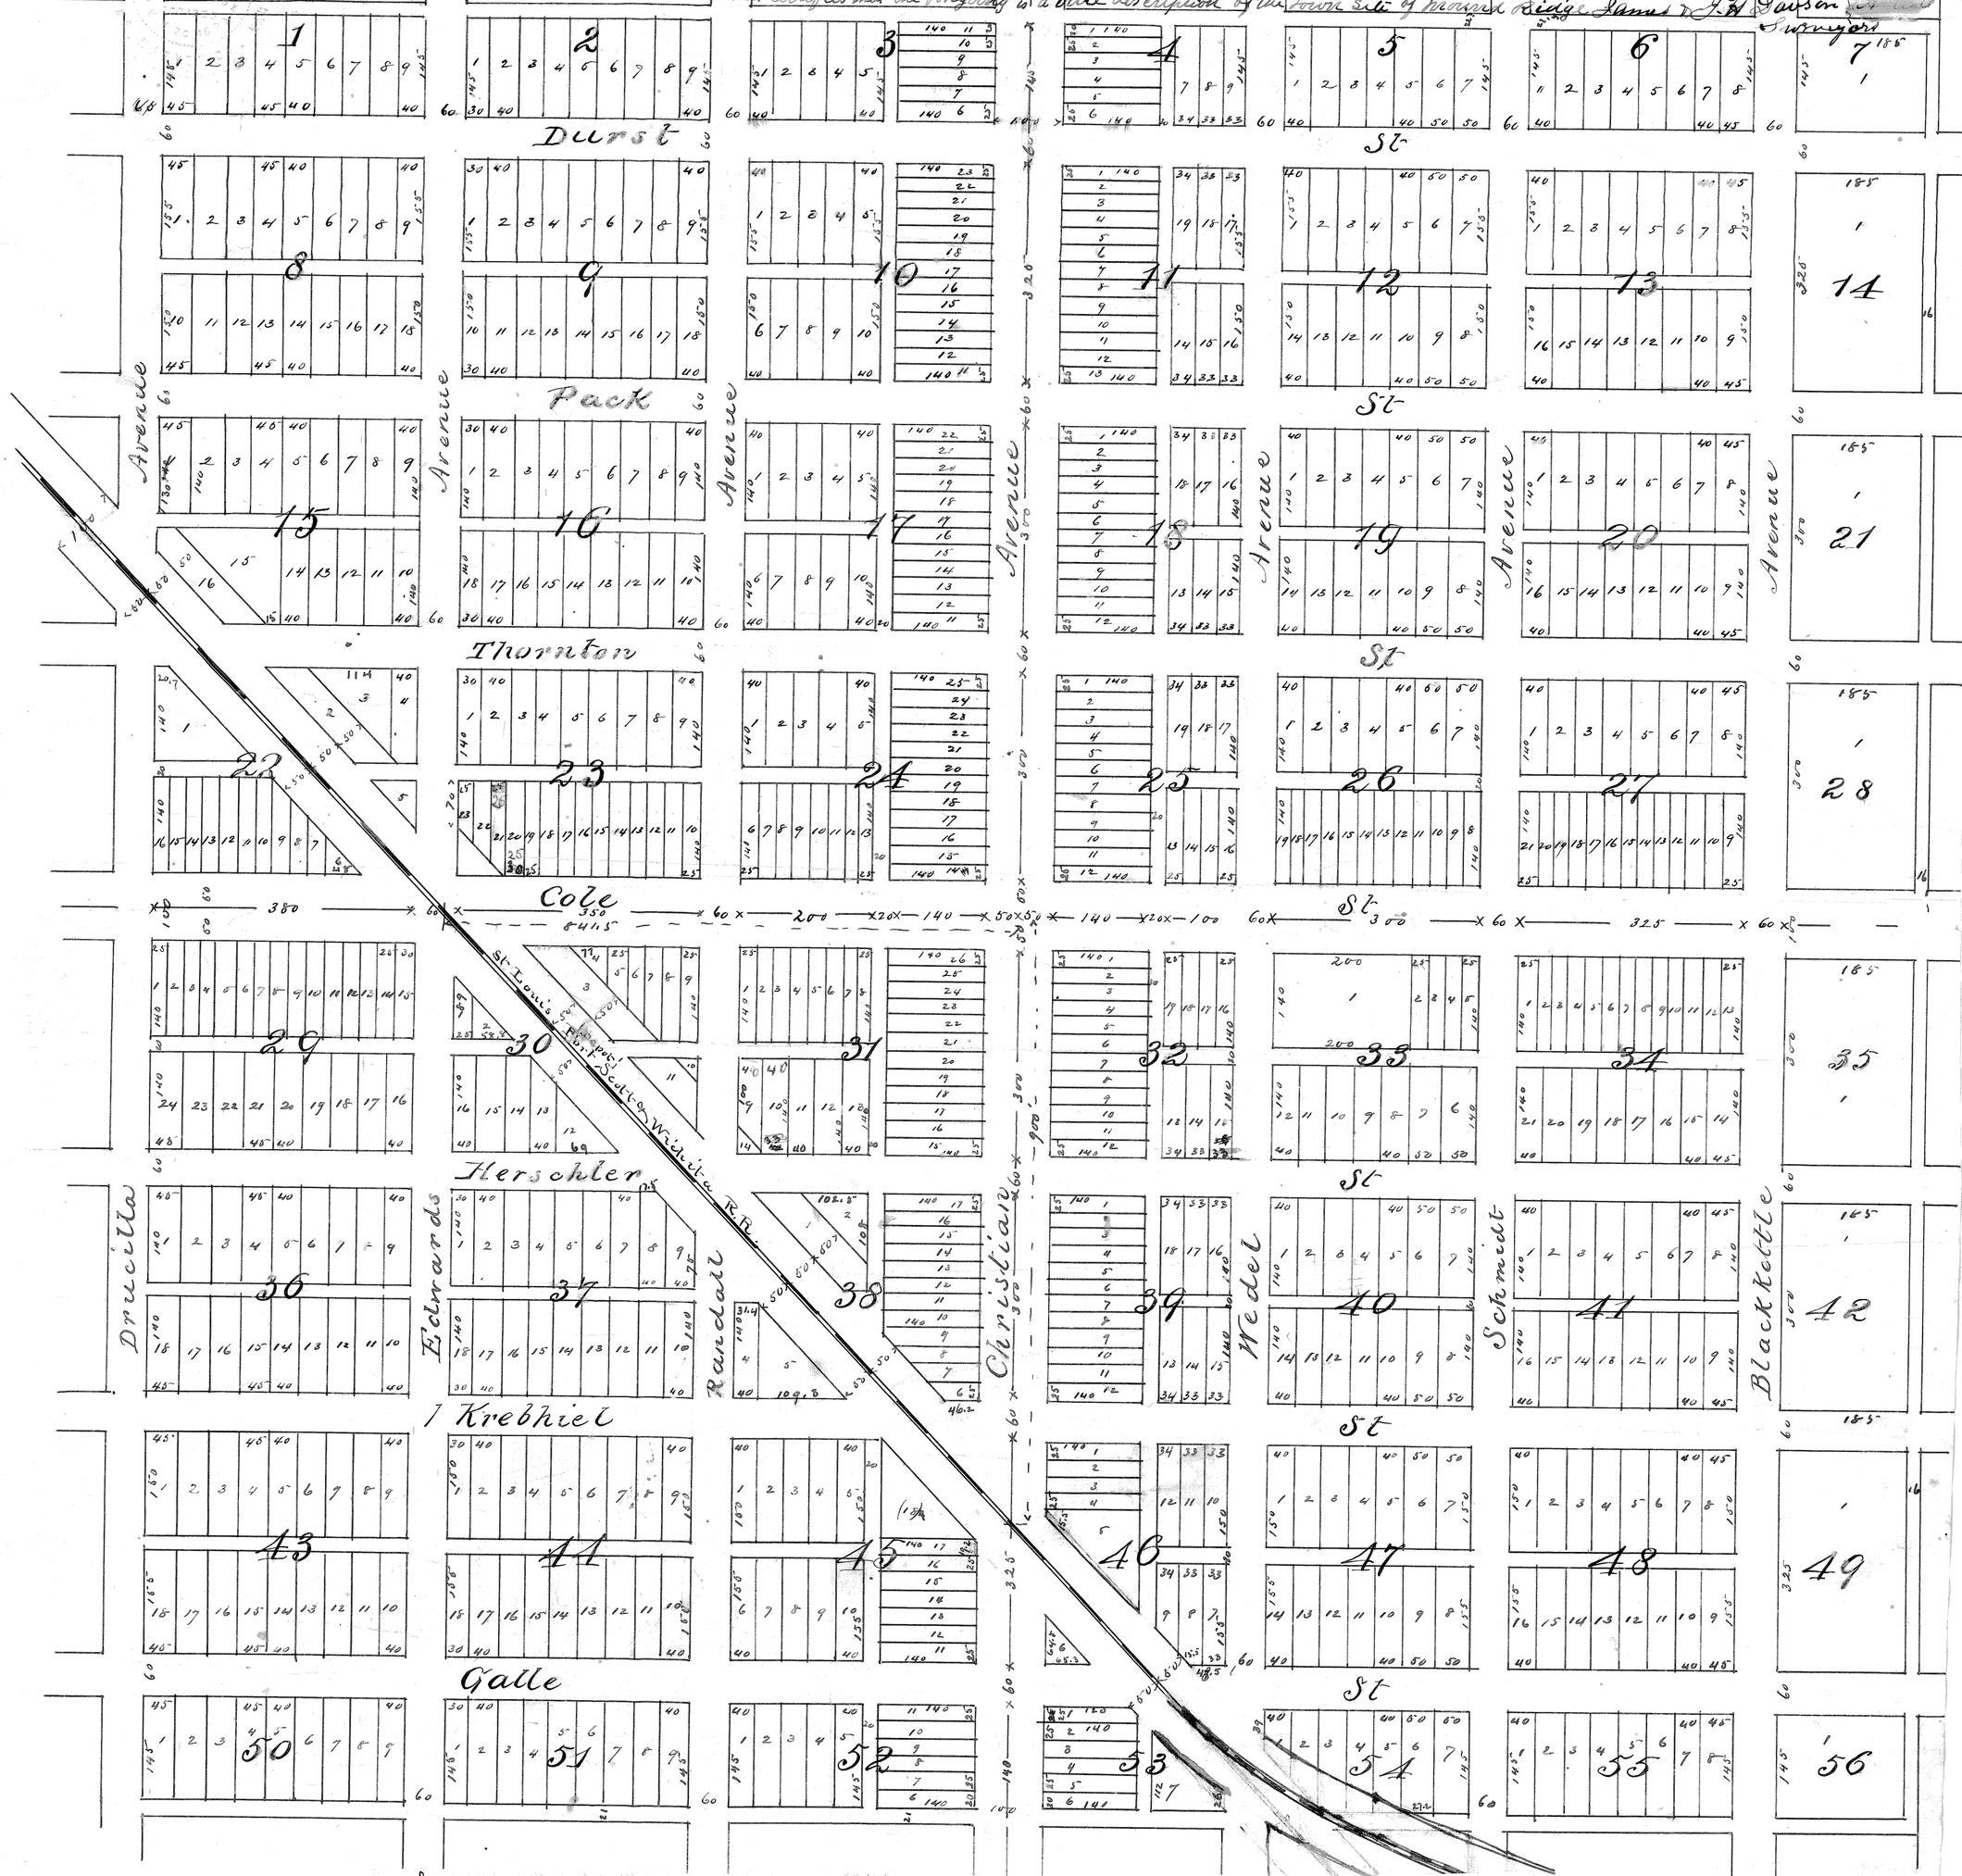
Beginning at a point thirteen hundred and twenty (1320) feet north and thirteen hundred and twenty (1320) feet west of the South east corner of Section twenty-two (22) Township twenty one (21) South Range two (2) West thence east twenty six hundred & forty (2640) feet thence South, twenty-six hundred and forty (2640) feet thence west twenty-six hundred and forty (2640) feet, thence north twenty-six hundred and forty (2640) feet to place of beginning in all 160 Acres. All being embraced in the SE¼ of the SE¼ Sec. 22. the SW¼ of the SW¼ Sec. 23. the NW¼ of the NW¼ Sec. 26. & the NE¼ of the NE¼ Sec. 27. all in T 21. S. R. 2. W.
This certifies that the foregoing is a true description of the Town site of Mound Ridge James & J. H. Dawson Artists Surveyors