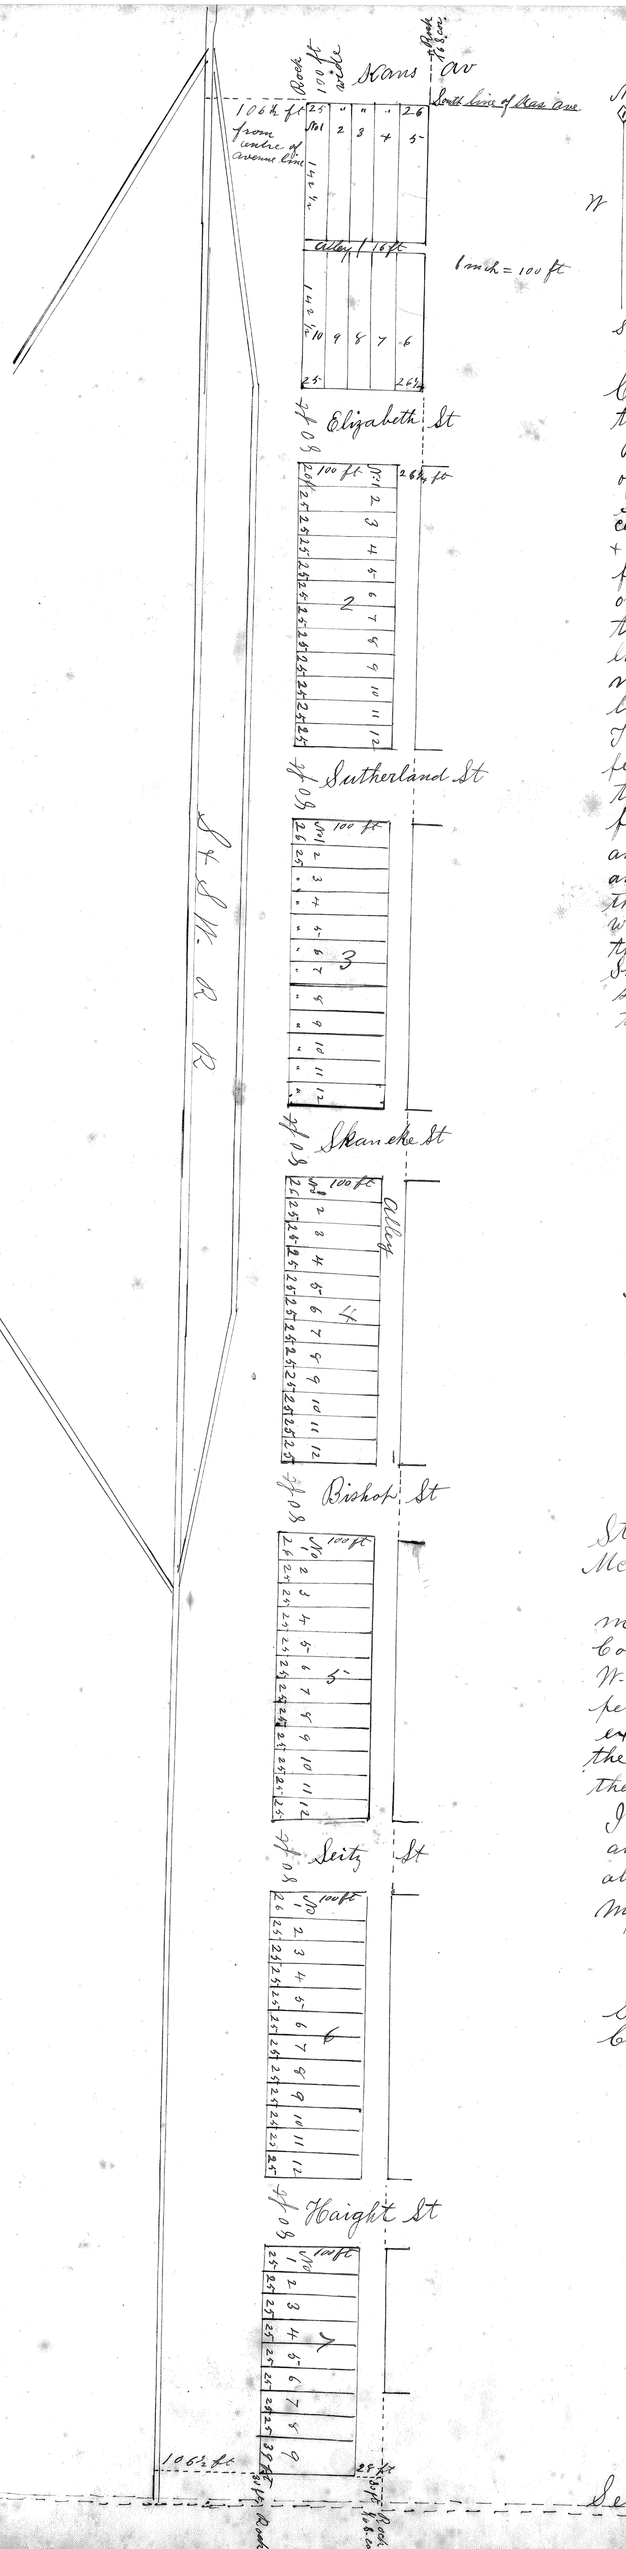

Certificate of Survey of Railroad addition to the City of Mc Pherson Kansas

Beginning at a point wher the South line of Kansas avenue in the city of Mc Pherson Kansas extended westward intersects the centre line of the main track of the Salina & South western Railway I run East 106½ feet to eastern boundary of land owned and occupied as depot grounds of said Railway thence South var 12° East 25-5-5 feet to Section line at a point 106½ feet East of the center of the main line of said Railway thence East on Section line 128 feet to East line of West ½ of SE¼ of Sec 29 Town 19 Range 3 thence North on said line 25-5-5 feet to the South line of Kansas Avenue aforesaid thence west on South line of Kansas Avenue 126 feet to point of beginning and proceeded to survey and subdivide the same into Blocks lots Streets and alleys as shown in this plat and to establish the corners of each and every block therein by driving walnut posts at such corners and I further certify that the Numbers on the Blocks and lots of this plat Showing the size thereof indicate the true sizes of the same Witness my hand at Mc Pherson Kansas this 29th day of July A. D. 1881

Jeff Tourney
Co Surveyor

We. W. F. Pitzer, Eli P. Williams, W. H Cottingham, and Mary E. Simpson, hereby certify that we are the present owners of the land on which the Railroad Addition to the City of Mc Pherson is laid out, as Shown by the foregoing map and filed notes of said Addition: and we further certify that the disposition of said land is in accordance with our design and instruction.

W. F. Pitzer
Mary E. Simpson
Eli P. Williams
W. H. Cottingham

State of Kansas } ss-
Mc Pherson County } Be it Remembered That on this 24th day of August A. D. 1881, before me the undersigned a Notary Public in and for the County and State aforesaid came W. F. Pitzer Eli P. Williams W. H. Cottingham, and Mary E. Simpson who are personally Known to me to be the same persons who executed the foregoing map of the Railroad Addition to the City of Mc Pherson, and acknowledged the same to be their voluntary act and deed,

In Witness Whereof I have hereunto subscribed my name and affixed my official Seal the day and year last above written.

[Seal] Clarence B. Bowker
Notary Public

My commission expires
Oct 24th 1881.

State of Kansas } ss-
County of Mc Pherson }

A true copy as filed August 24-1881- 6 p.m.

James B Darrah
Register of Deeds